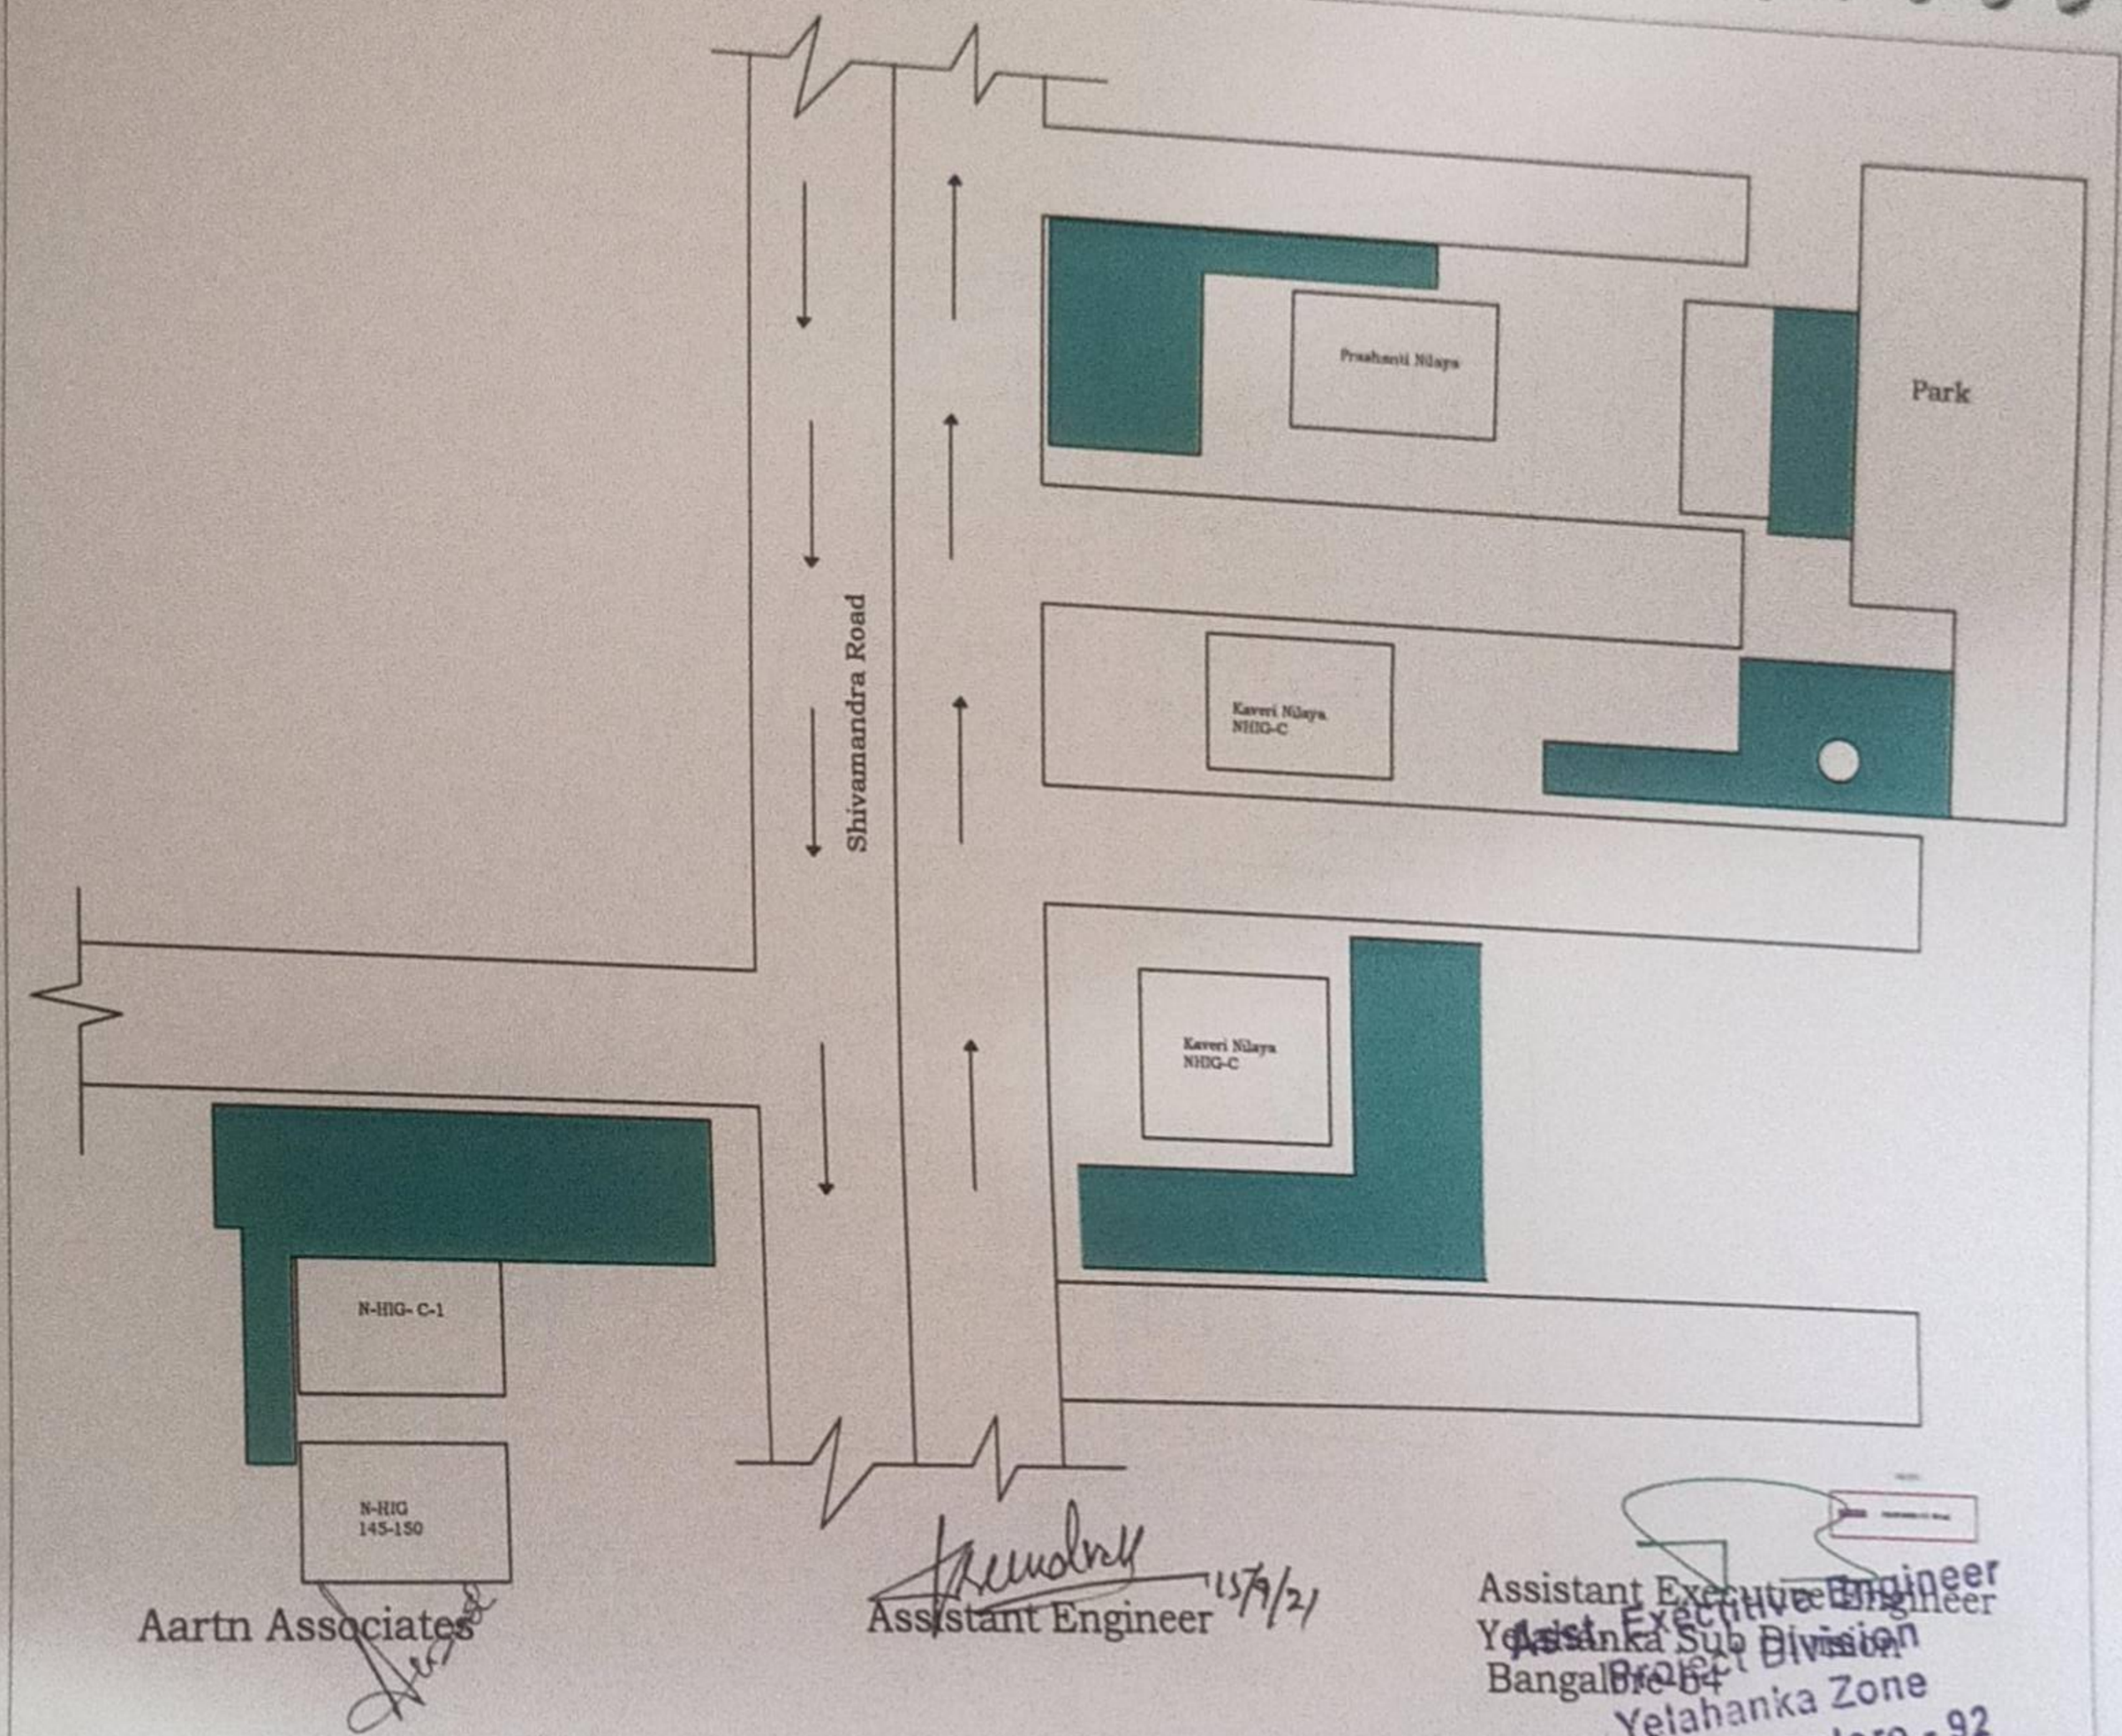

Scanned by TapScanner

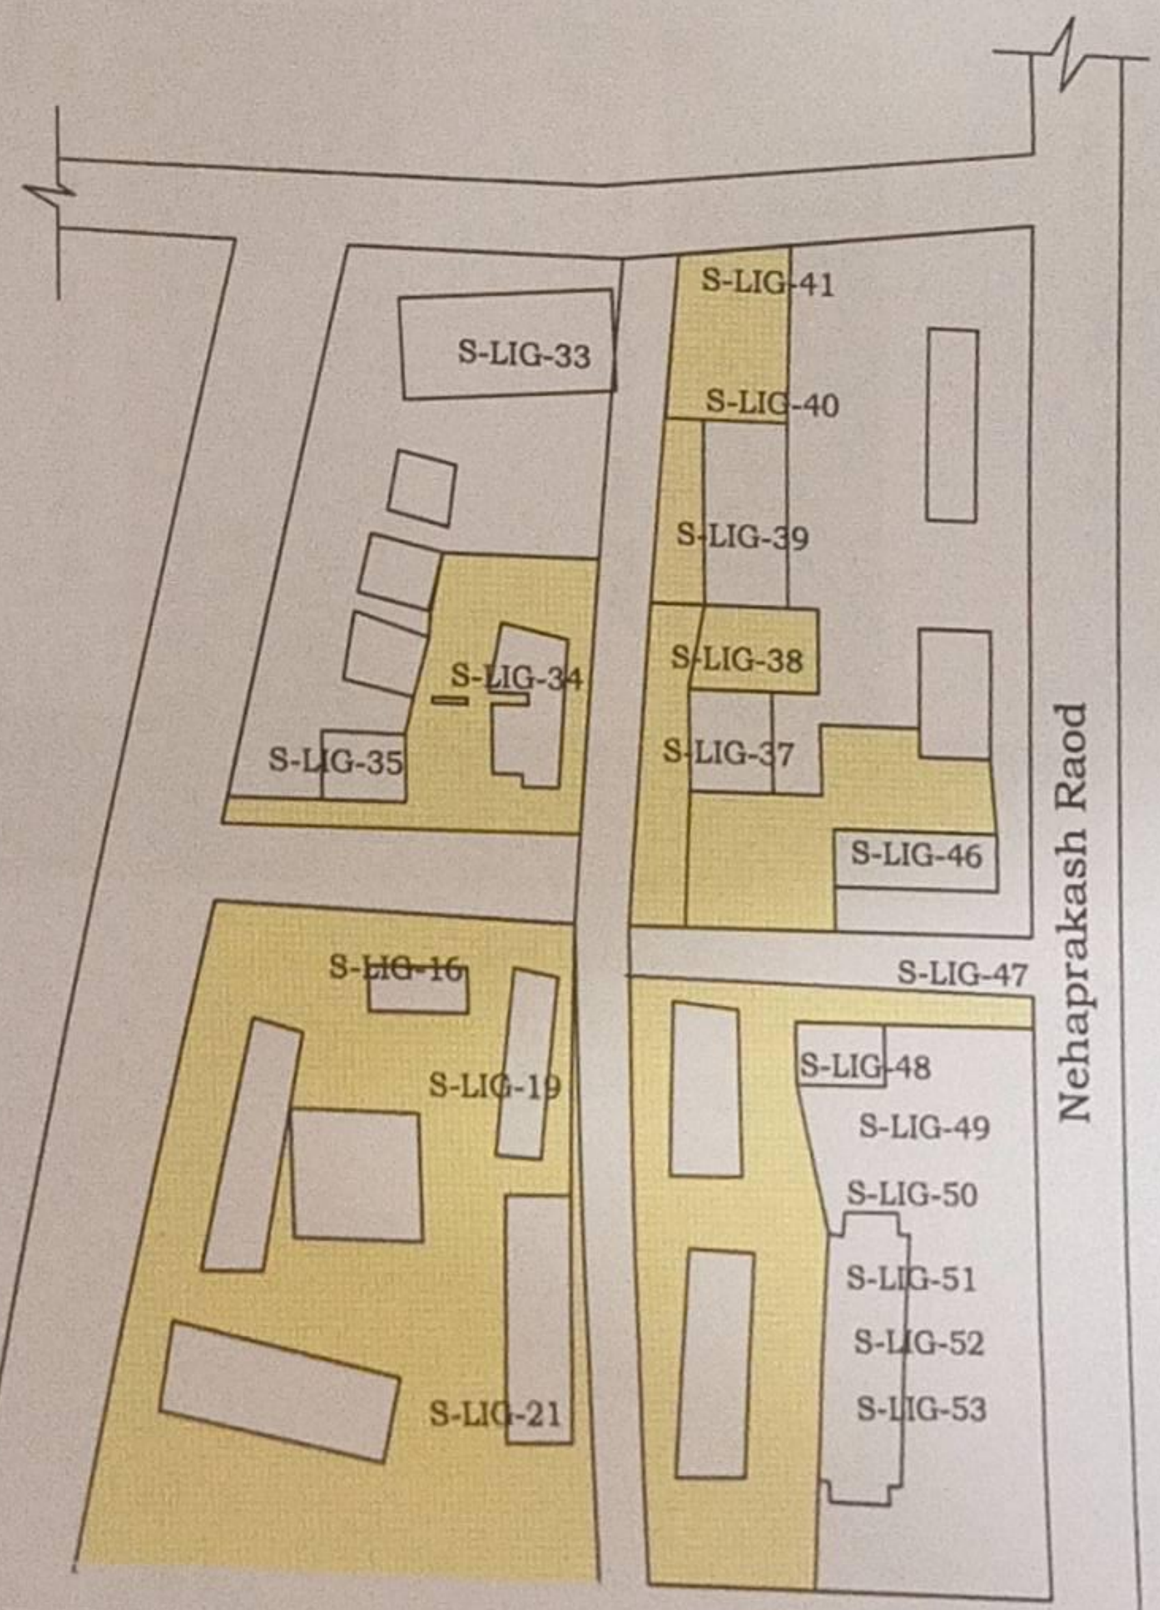

Aartn Associates

Assistant Engineer
15/9/21

Assistant Executive Engineer
Yelahanka Sub Division
Bangalore-64

Asst. Executive Engineer
Project Division
Yelahanka Zone
BBMP, Bangalore - 92

CLIENT:
BRUHAT BANGALORE MAHANAGARA PALIKE

CONSULTANT:-
AARTN ASSOCIATES

PROJECT:-
CONSULTANCY SERVICES FOR PROJECT MANAGEMENT CONSULTANCY FOR THE WORK OF COMPREHENSIVE DEVELOPMENT WORKS IN WARD No.03 ATTUR

Prepared by
Designed by
Checked by
Approved by

TITLE:
Comprehensive Development work in ward No.03 Attur

SD ft No.

Revisions

Sno	Date	Description
01		

Scanned by TapScanner

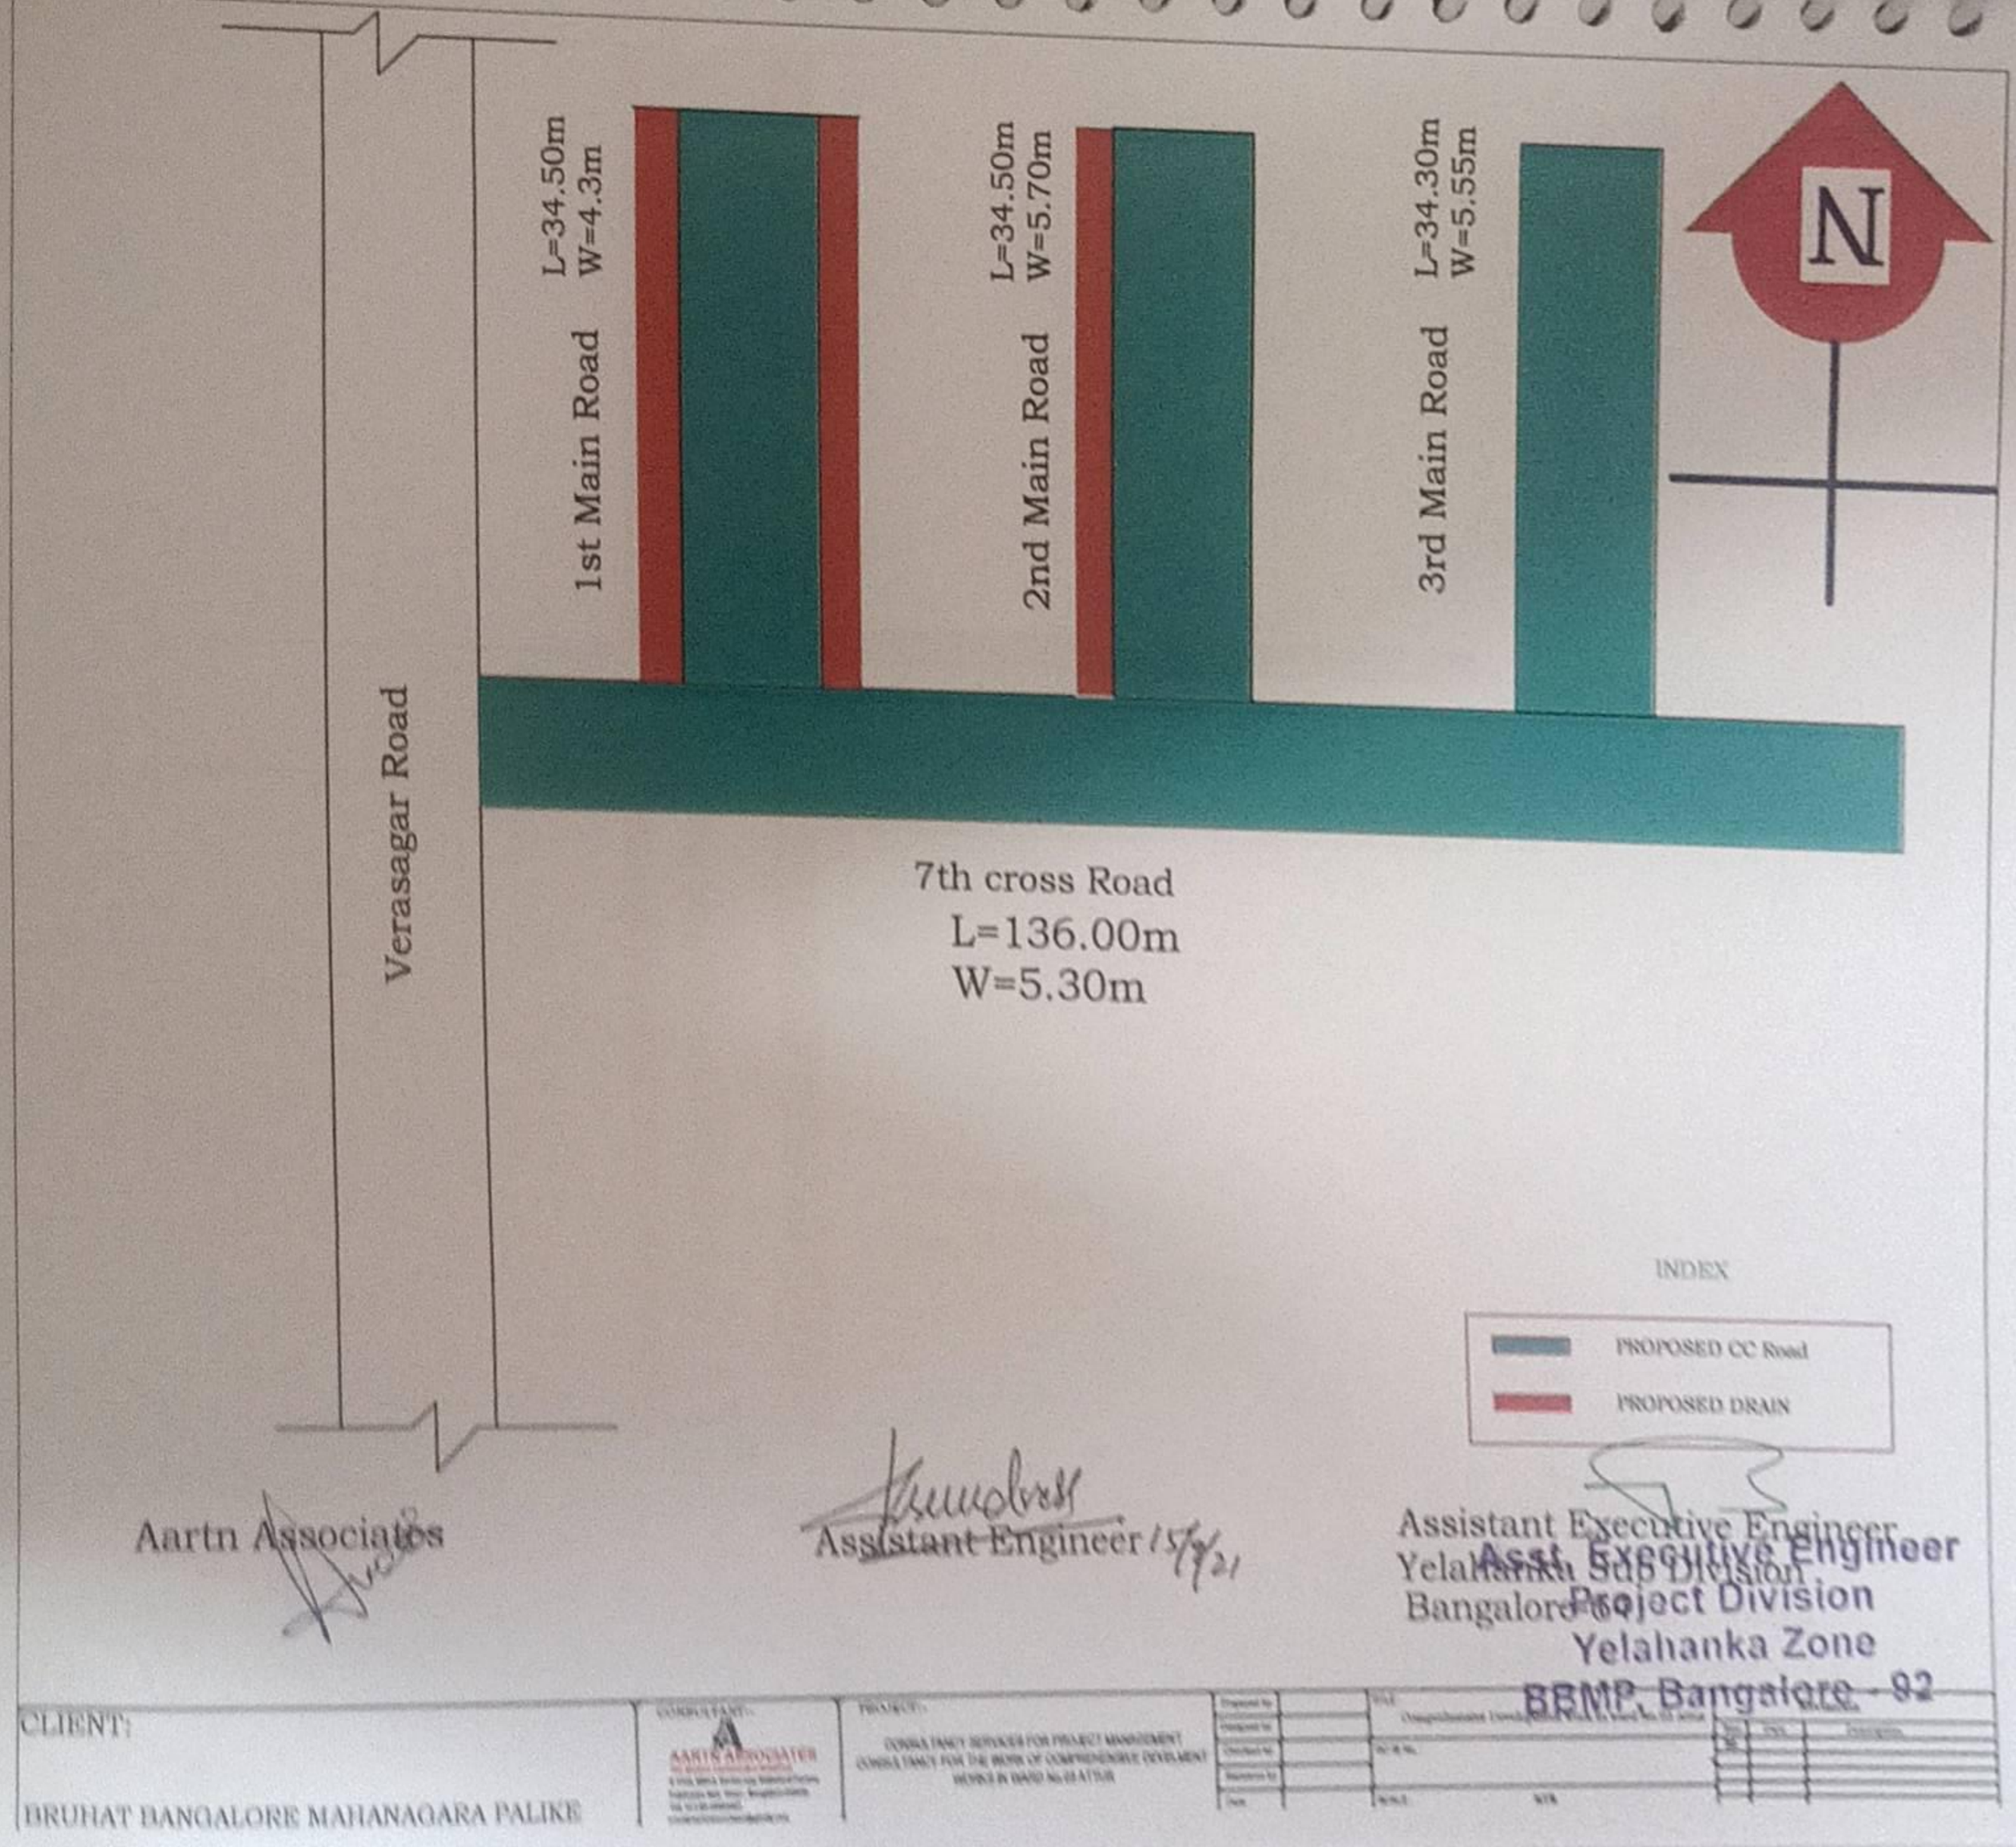

Aartn Associates

Assistant Engineer 15/9/21

Assistant Executive Engineer
Yelahanka Sub Division
Bangalore-64

Asst. Executive Engineer
Project Division
Yelahanka Zone
BBMP, Bangalore - 92

CLIENT:

BRUHAT BANGALORE MAHANAGARA PALIKE

CONSULTANT:- AARTN ASSOCIATES

PROJECT:- CONSULTANCY SERVICES FOR PROJECT MANAGEMENT CONSULTANCY FOR THE WORK OF COMPREHENSIVE DEVELOPMENT

Scanned by TapScanner

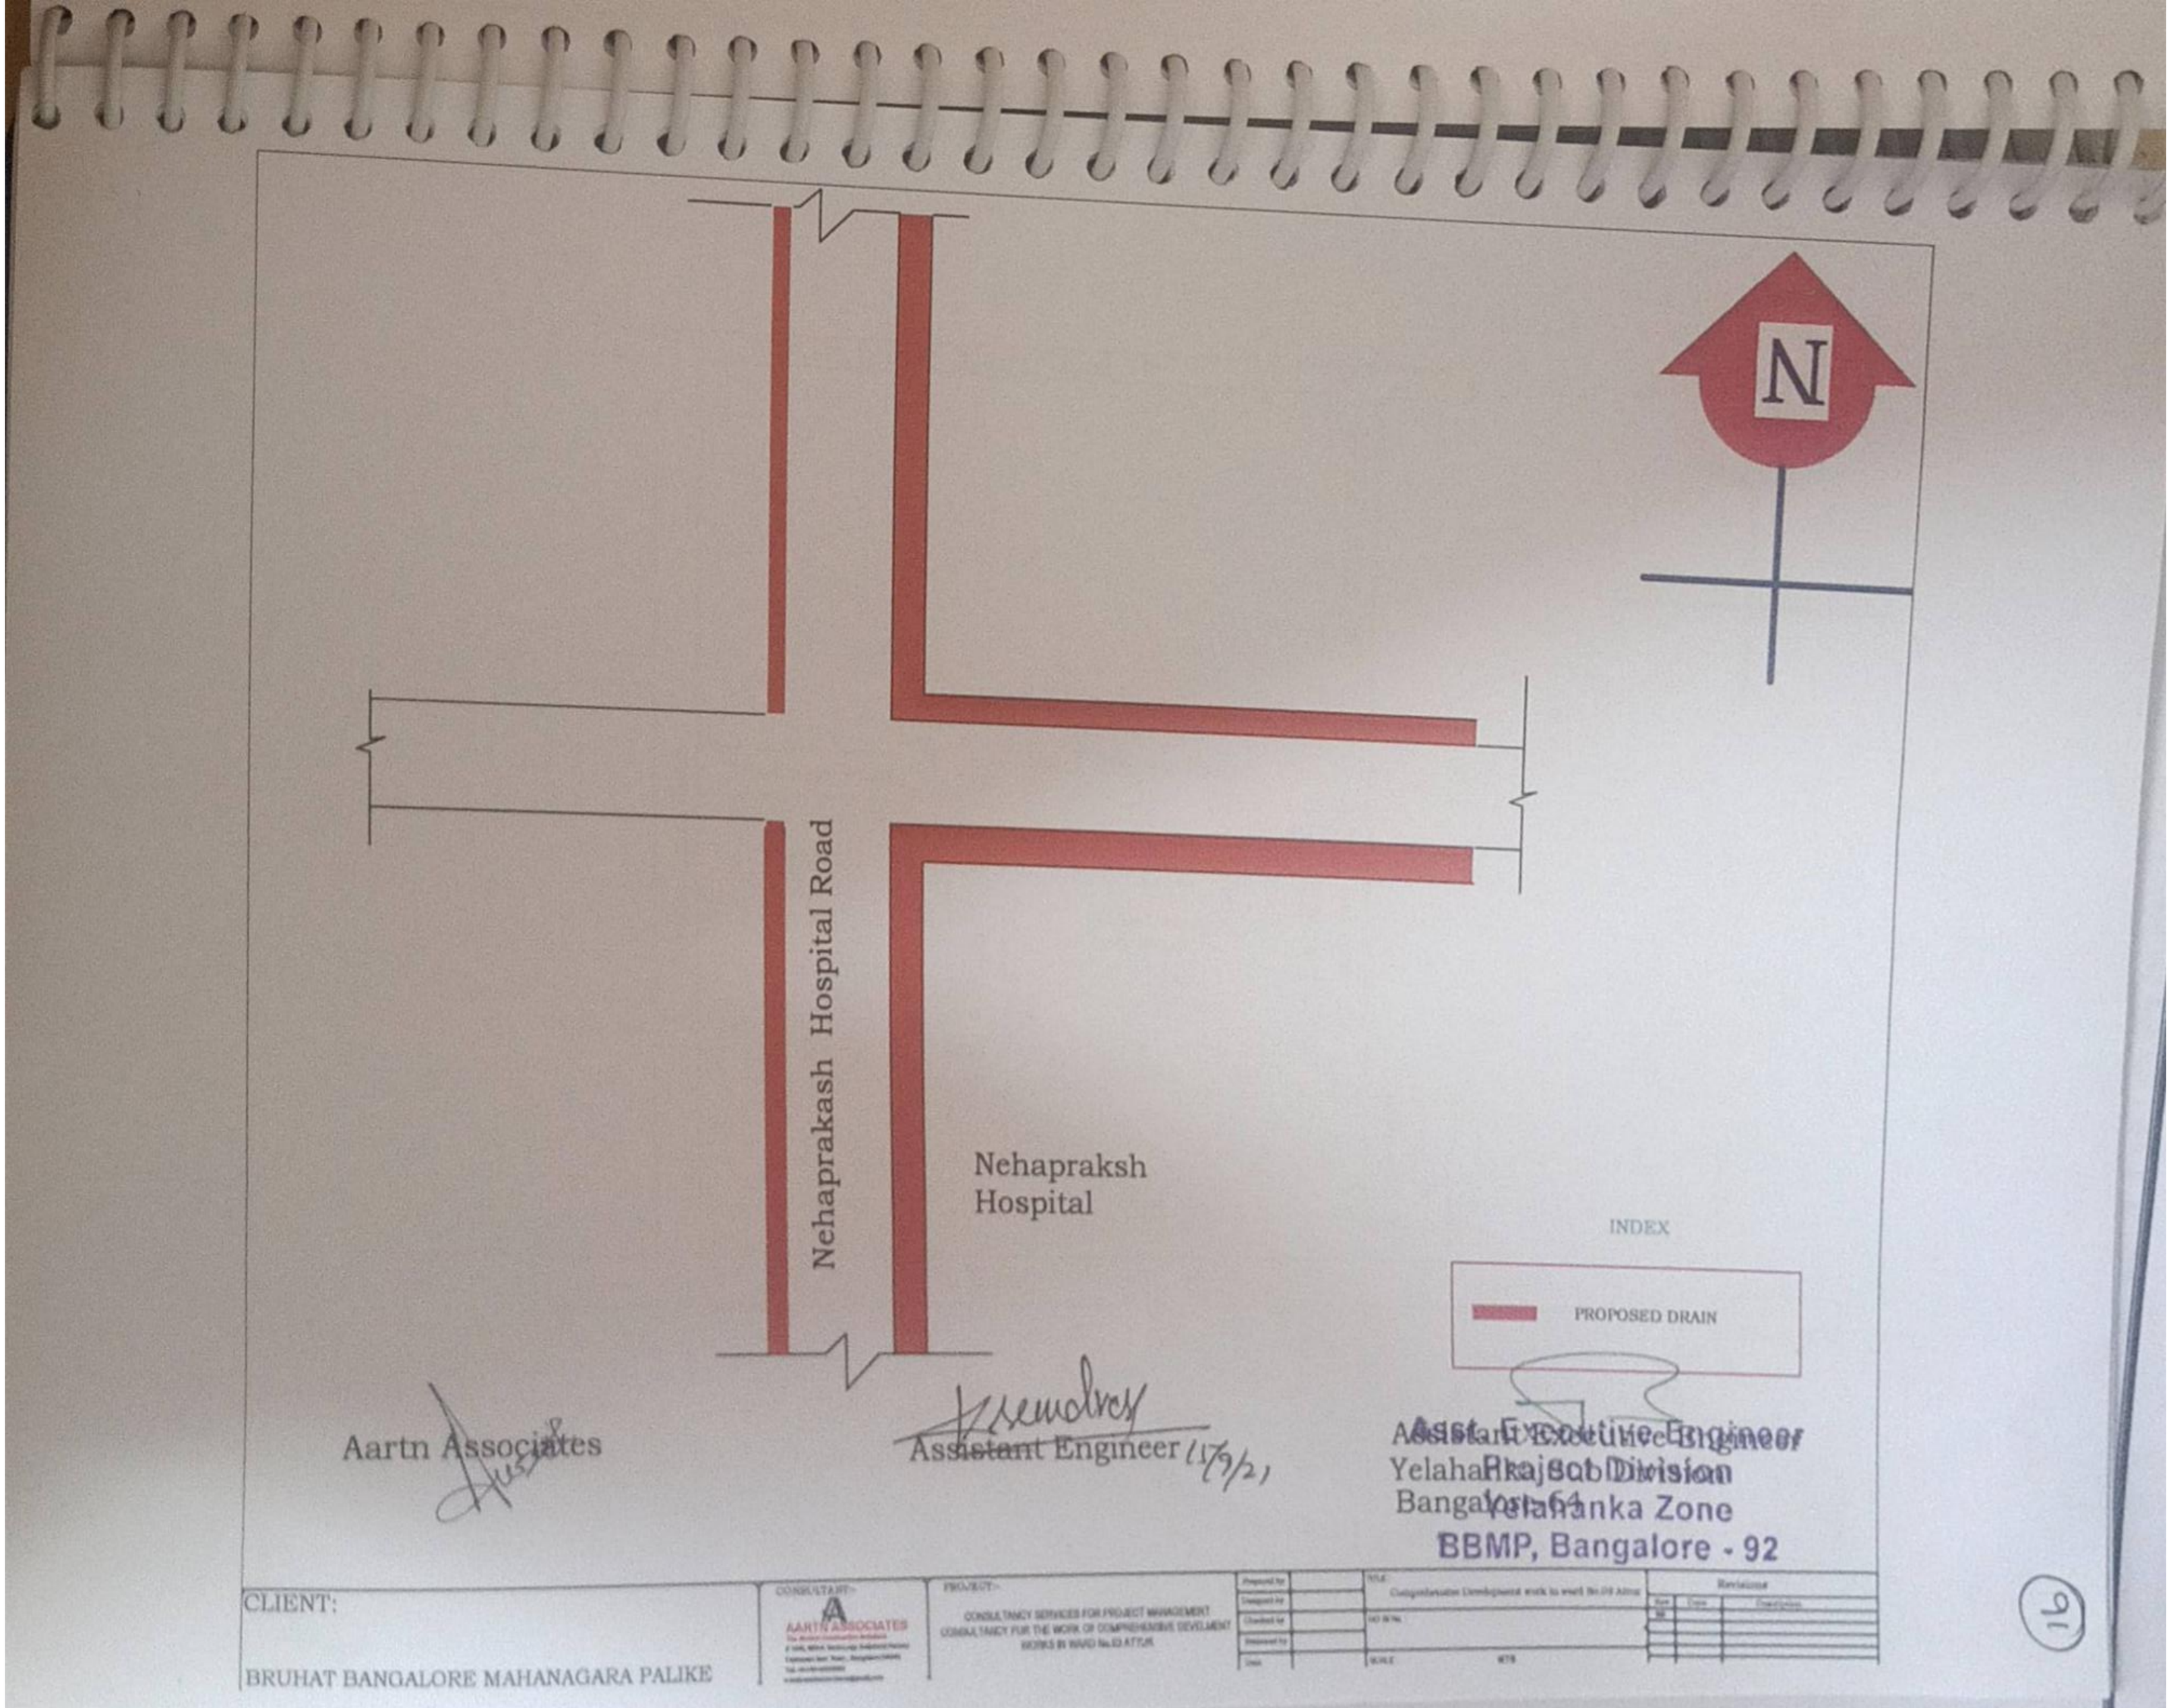

Aartn Associates

Assistant Engineer 11/9/21

Asst. Executive Engineer
Yelahanka Project Division
Yelahanka Zone
BBMP, Bangalore - 92

CLIENT:

BRUHAT BANGALORE MAHANAGARA PALIKE

CONSULTANT:- AARTN ASSOCIATES

PROJECT:- CONSULTANCY SERVICES FOR PROJECT MANAGEMENT CONSULTANCY FOR THE WORK OF COMPREHENSIVE DEVELOPMENT WORKS IN WARD No.63 ATTUR

Prepared by | Designed by | Checked by | Reviewed by | Date

TITLE: Comprehensive Development work in ward No.09 Attur

HO SHT No.

SCALE: NTS

Revisions

Sign	Date	Description
BP		

(16)

Scanned by TapScanner

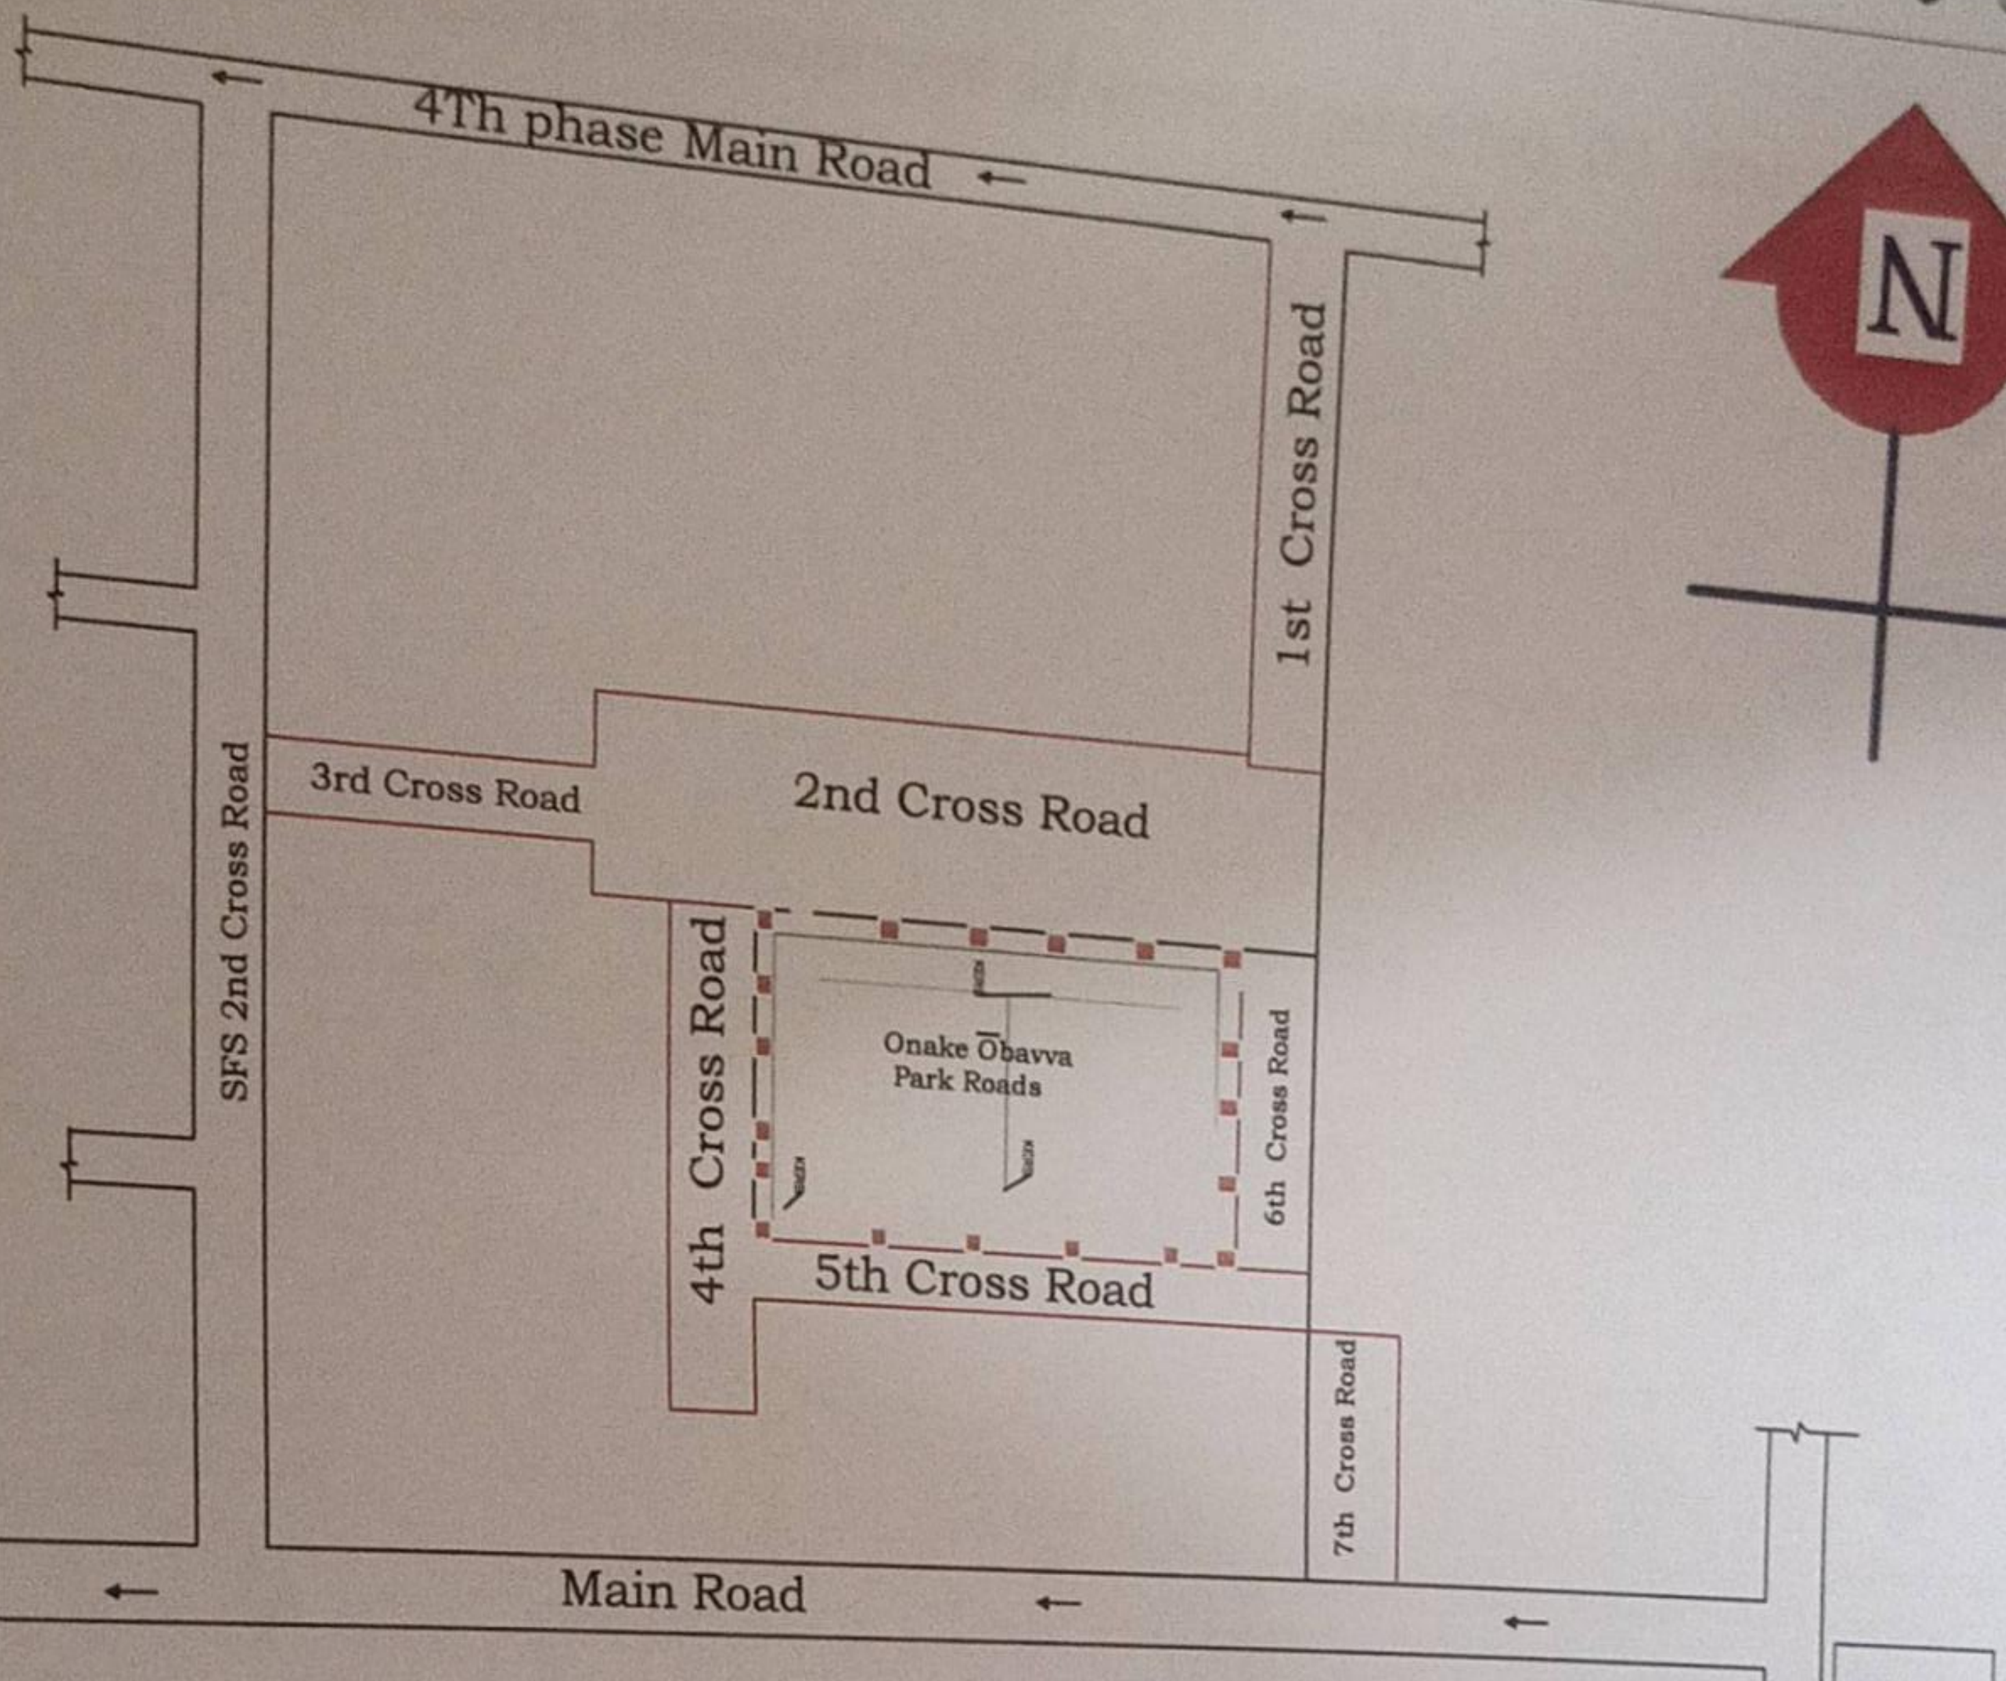

Aartn Associates

Assistant Engineer 15/9/21

Assistant Executive Engineer
Yelahanka Sub Division
Bangalore-64

Assistant Executive Engineer
Project Division
Yelahanka Zone
BBMP, Bangalore - 92

CLIENT: BRUHAT BANGALORE MAHANAGARA PALIKE	CONSULTANT:- AARTN ASSOCIATES	PROJECT:- CONSULTANCY SERVICES FOR PROJECT MANAGEMENT CONSULTANCY FOR THE WORK OF COMPREHENSIVE DEVELMENT WORKS IN WARD No.03 ATTUR	Prepared by / Designed by / Checked by / Reviewed by / Date; TITLE: Comprehensive Development work in ward No.03 Attur; GO SI No.; SCALE: NTS; Revisions: Sno / Date / Description

(92)

Scanned by TapScanner

Name of Work : compressive development of work in ward No, 03 Attur

Scanned by TapScanner

Name of Work : compressive development of work in ward No, 03 Attur

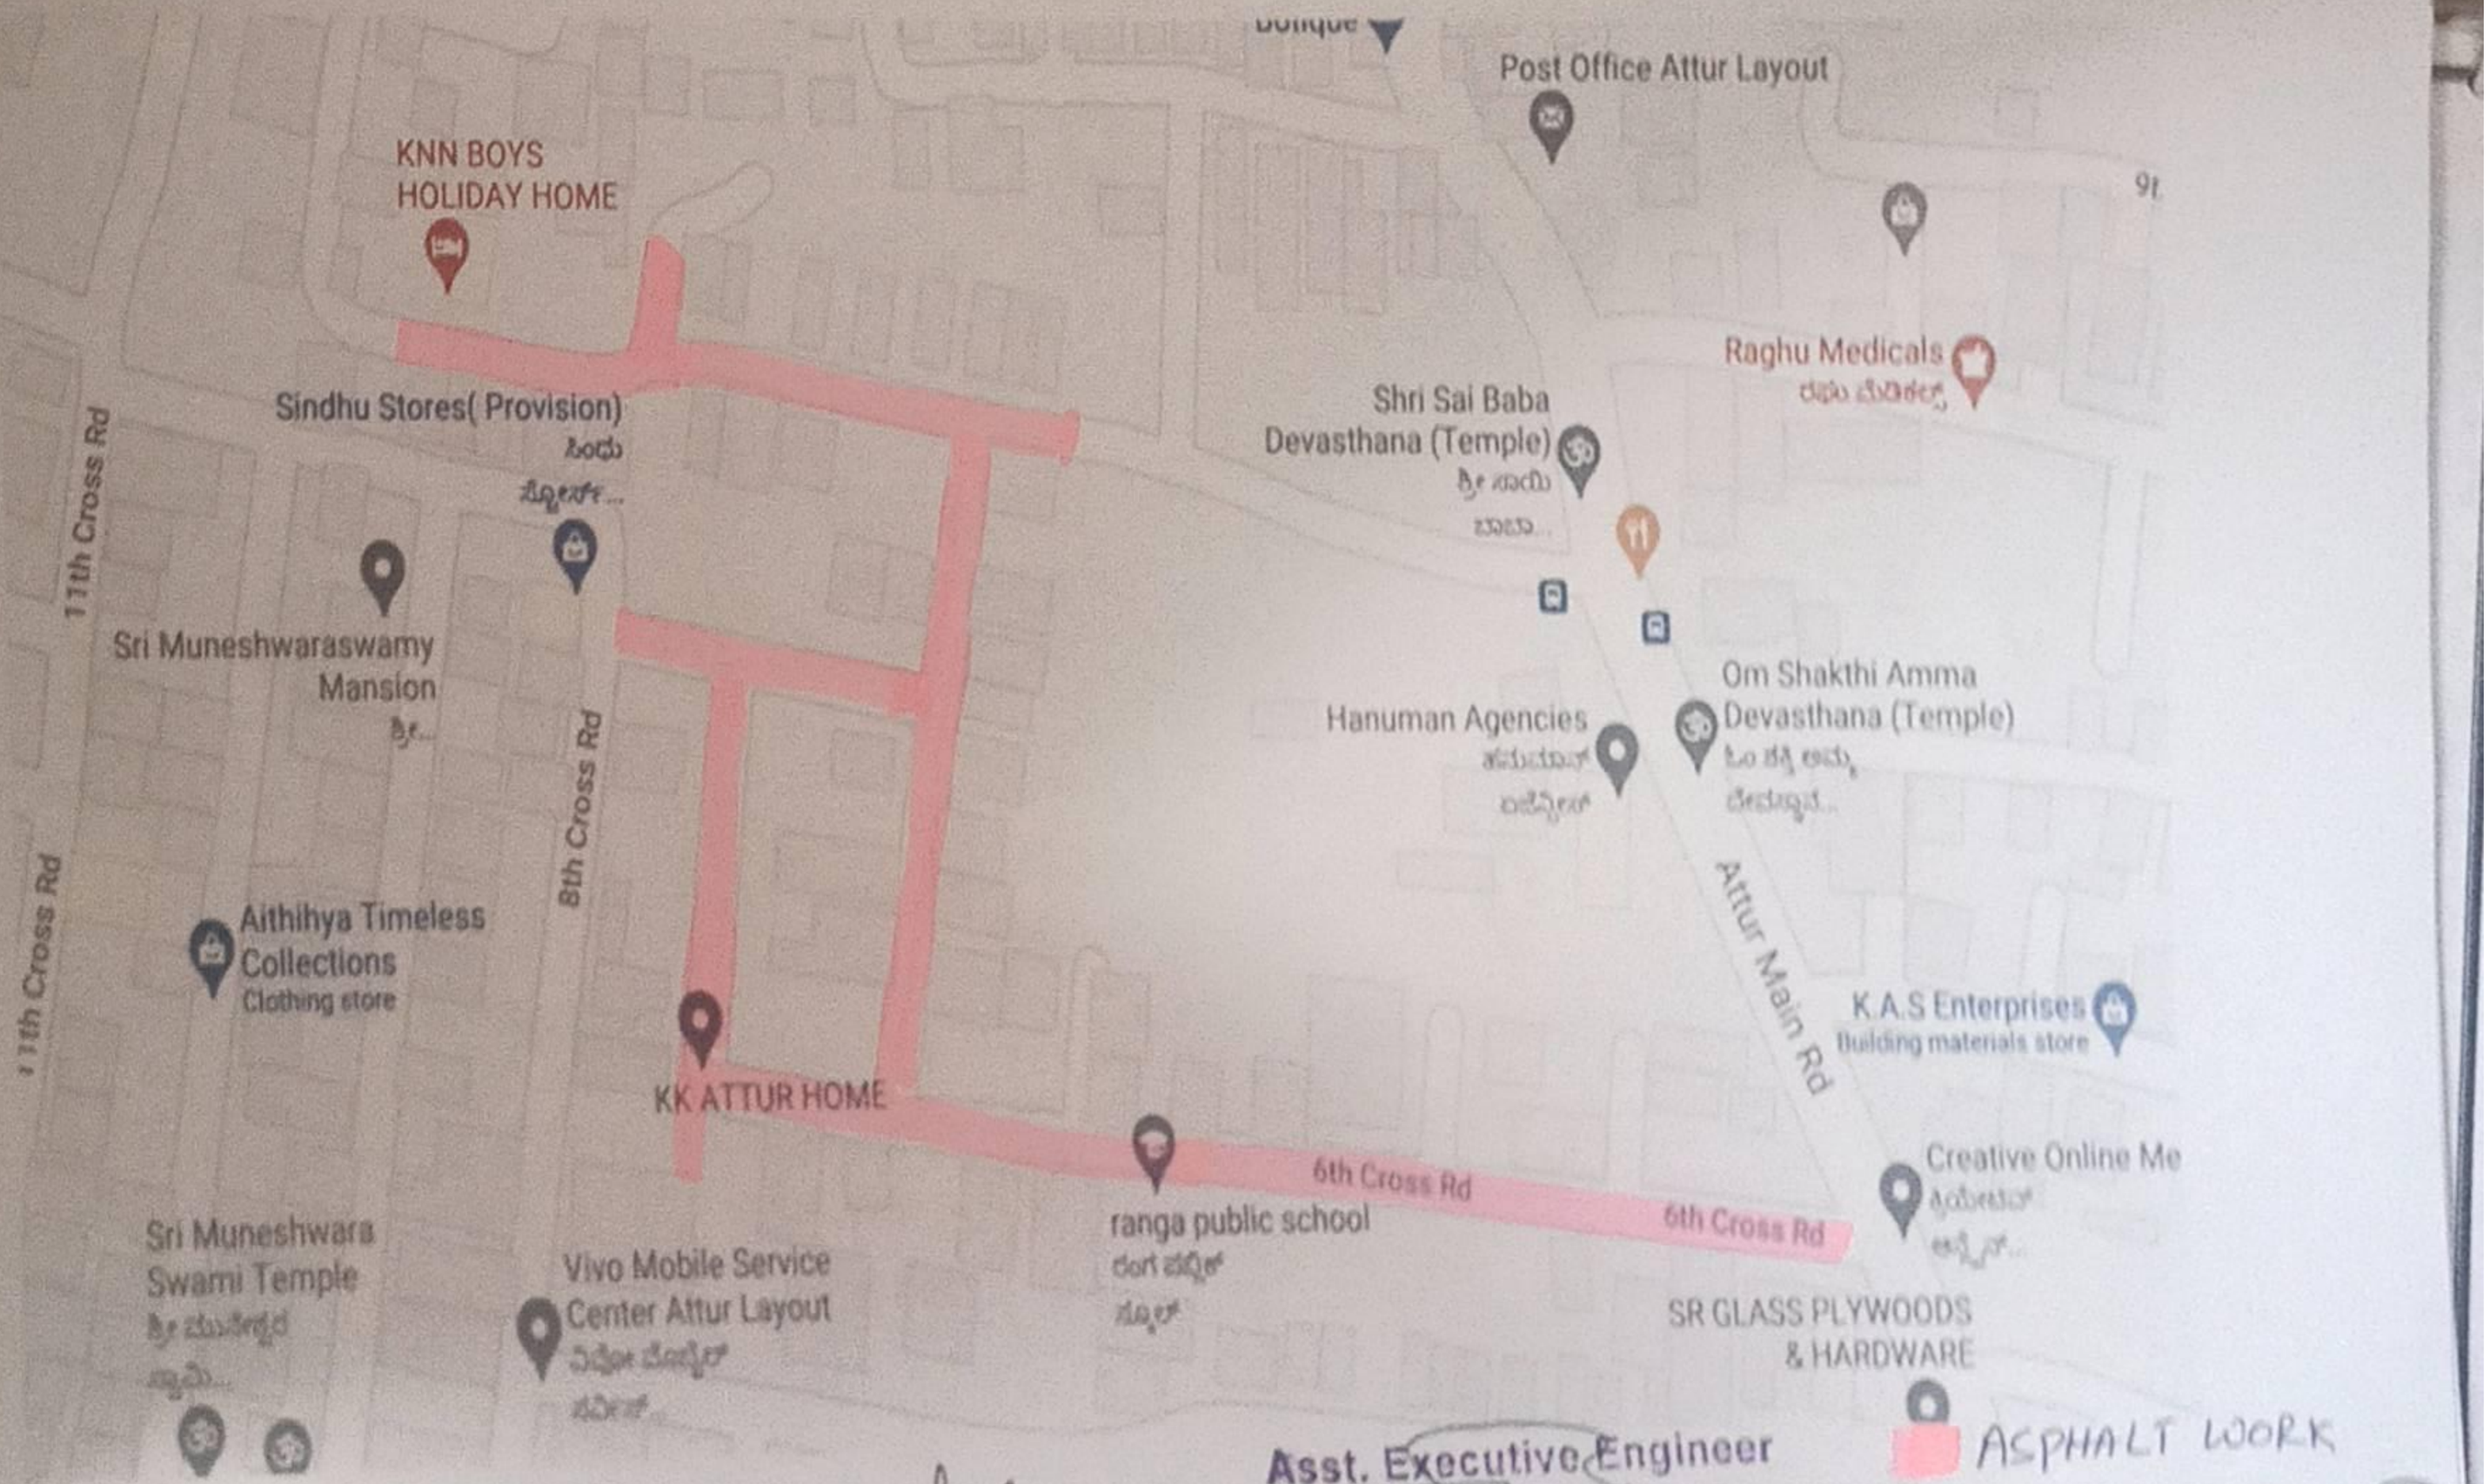

15/9/21

Asst. Executive Engineer
Project Division
Yelahanka Zone
BBMP, Bangalore - 92

Scanned by TapScanner

Name of Work : compressive development of work in ward No, 03 Attur

Scanned by TapScanner